

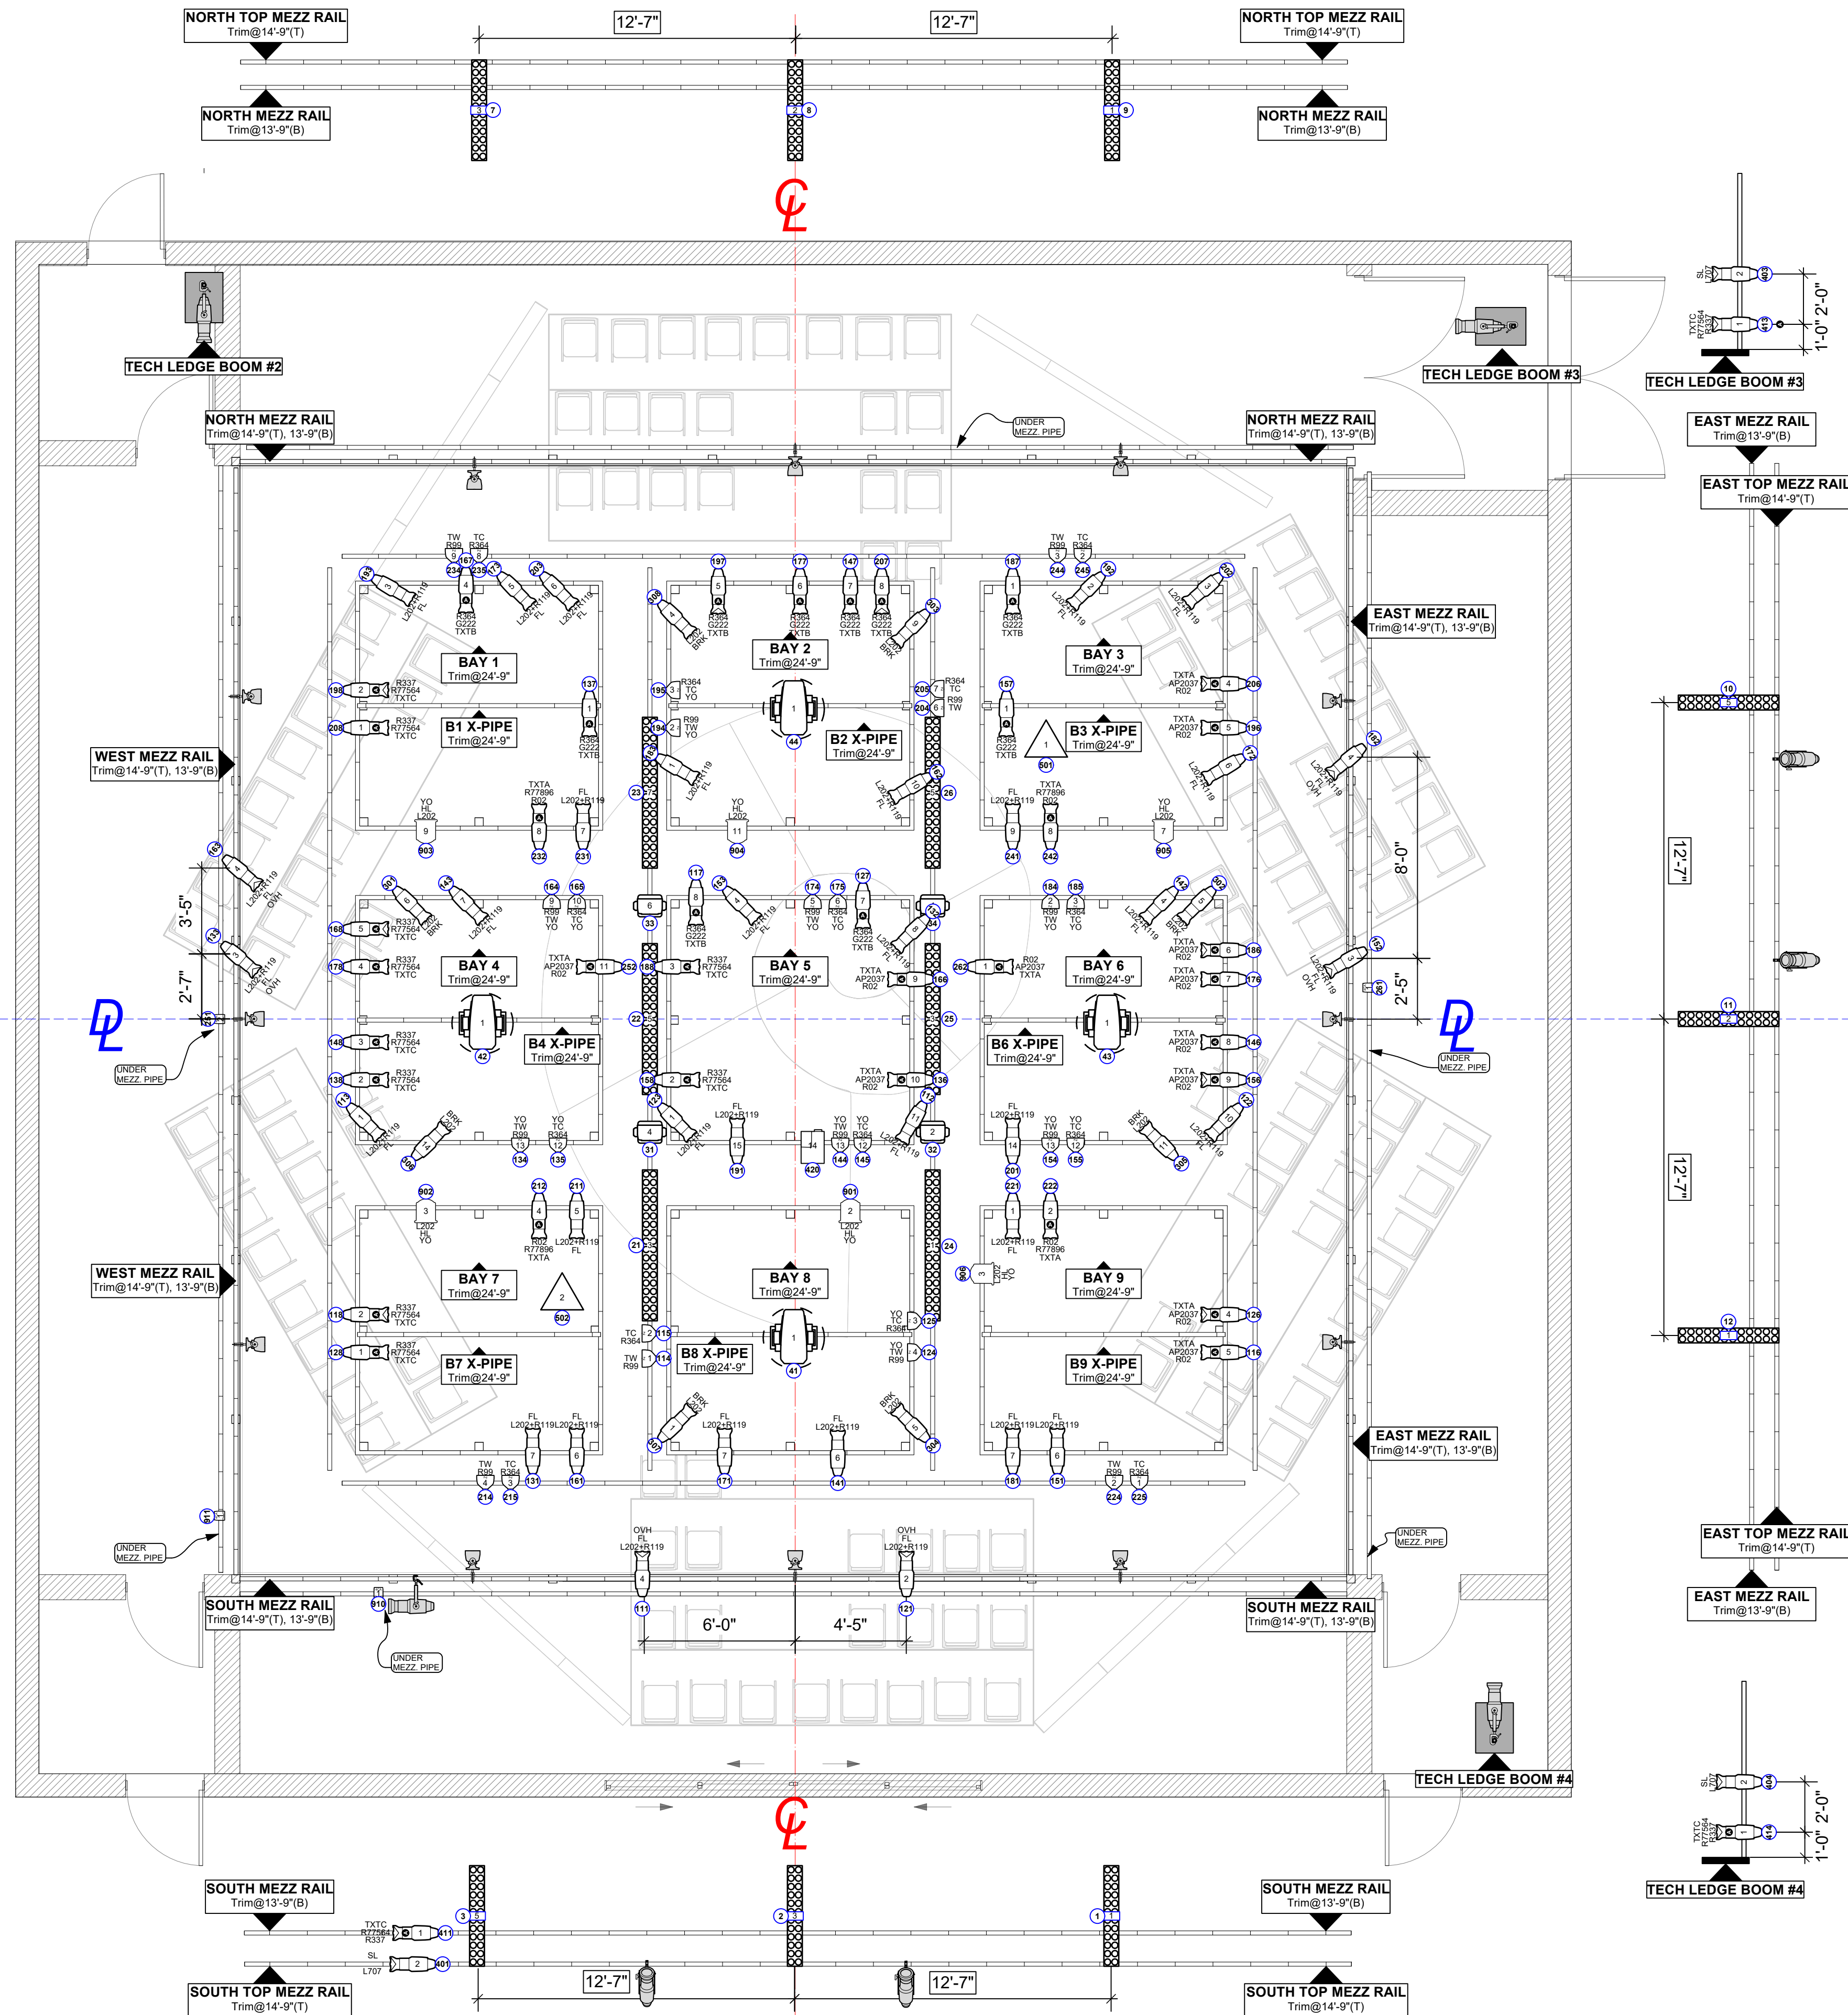


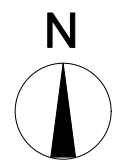


Color Summary

Color	Size	Count
L202+R119	6.25"	34
R337	6.25"	14
L707	6.25"	4
R364	7.5"	14
R99	7.5"	14
R02	6.25"	16
R364	6.25"	10
L202	10in	6
L202	6.25"	8

GOBO TEXTURES:

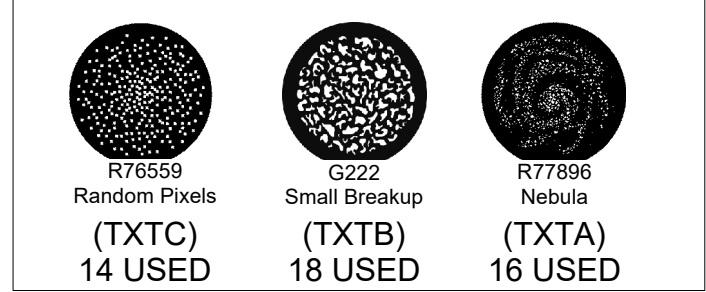

EXAMPLE OF "OVH" HANG

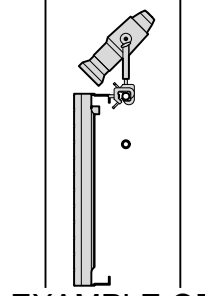

EXAMPLE OF SL 640 HANG

- FIXTURE MODES:
1. Rosco Miro Cube - 16Bit 8CH
 2. SL BAR 640 - RGBW 8Bit 6Grp 30CH
 3. SL BAR 660 - RGBW 8Bit 9Grp 42CH
 4. PRACTICALS (CHANDELIERS) - TBD
 5. SolPix 19 - Base Pan 630 21CH
 6. SolTheater - 47CH
 7. Radiance Hazer - 2CH

NOTES:

1. ALL UNITS ARE SPACED 18" APART UNLESS NOTED.
2. UNITS LABELED OVH ARE TO BE OVERHUNG OR WITH THE YOKE VERTICAL.
3. UNITS LABELED YO SHOULD BE YOKED OUT OR WITH THE YOKE AT 90 DEG.
4. TICK MARKS ON LIGHTING POSITIONS ARE AT 18".
5. HAVE R132, R119, AND R114 AVAILABLE AT FOCUS IN 6" AND 7.5" CUTS
6. HAVE EXTRA 6", 7.5" TOP HATS, 7.5" BARN DOORS AVAILABLE AT FOCUS.
7. BENCH FOCUS AND CLEAN LENS FOR ALL THE ERS FIXTURE DURING PREP.
8. ANY VISIBLE CABLE RUNS MUST BE DRESSED.
9. THE FINAL PLACEMENT OF THE BOOMS AND HAZER WILL BE DETERMINED ON FOCUS.
10. SEE LD FOR SET POSITION AND CONSULT TD FOR HANGING.
11. FINAL COLOR AND GOBO MAY CHANGE - DEPENDS ON IN HOUSE INVENTORY AND AVAILABILITY FROM SUPPLIERS, CHECK WITH LD FOR SUBS.

DISCLAIMERS:

THIS DRAWING REPRESENTS VISUAL CONCEPTS AND LIGHTING FIXTURE PLACEMENT ONLY.

THE DESIGNER ASSUMES NO RESPONSIBILITY FOR ELECTRICAL OR STRUCTURAL APPROPRIATENESS, OR IMPROPER INSTALLATION.

ALL MATERIALS AND CONSTRUCTION TECHNIQUES MUST COMPLY WITH THE MOST RIGOROUS FEDERAL AND LOCAL CODES INCLUDING: FIRE, SAFETY, STRUCTURAL, AND ELECTRICAL. THIS DRAWING IS PREPARED FOR ELECTRICIANS TO UNDERSTAND THE PLACEMENT OF LIGHTING FIXTURES ONLY AND SHOULD NOT BE USED AS THE ONLY INFORMATION TO LOCATE OR INSTALL SCENERY.

Instrument Key

Symbol	Description	Count
	ETC Source 4 36deg @575 W	63
	ETC Source 4 50deg @575 W	31
	ETC Source 4 PARNet @575 W	37
	Altman 8in Fresnel @1000 W	6
LED		
	Rosco Miro Cube 2 4CA @50 W	4
	SL BAR 640 Hang @500 W	30
	SL BAR 660 Hang @750 W	8
	USITT Practical @TBD	2
Movers		
	High End SolPix 19 @1000 W	6
	High End Systems SolTheater @750W	7
Atmospherics		
	UltratecFX Radiance Hazer @500 W	1
Accessories		
	S4A Template Holder	41
Typical Insrtument Key		
	Purpose Gobo 1	
	Unit Number	
	Channel	

F.PUNK JUNKIES

Plate Name: **LIGHT PLOT** Version: **V1.7**

Lighting Designer: Jonathan Leatherman	UF Black Box Theater
Director : Ryan Hope Travis	Date: 2/24/2026
ALD:	Scale: 1/4"=1'

Production Electrician: Jack Coody

Scenic Designer: Babatunde Adebisi

Costume Designer: Abby Lawson and Amber Law

Sound Designer: Sophia Fuentes



Stage Manager: Sophie Torri

THEATRE + DANCE

UF

JPL


1 OF 5

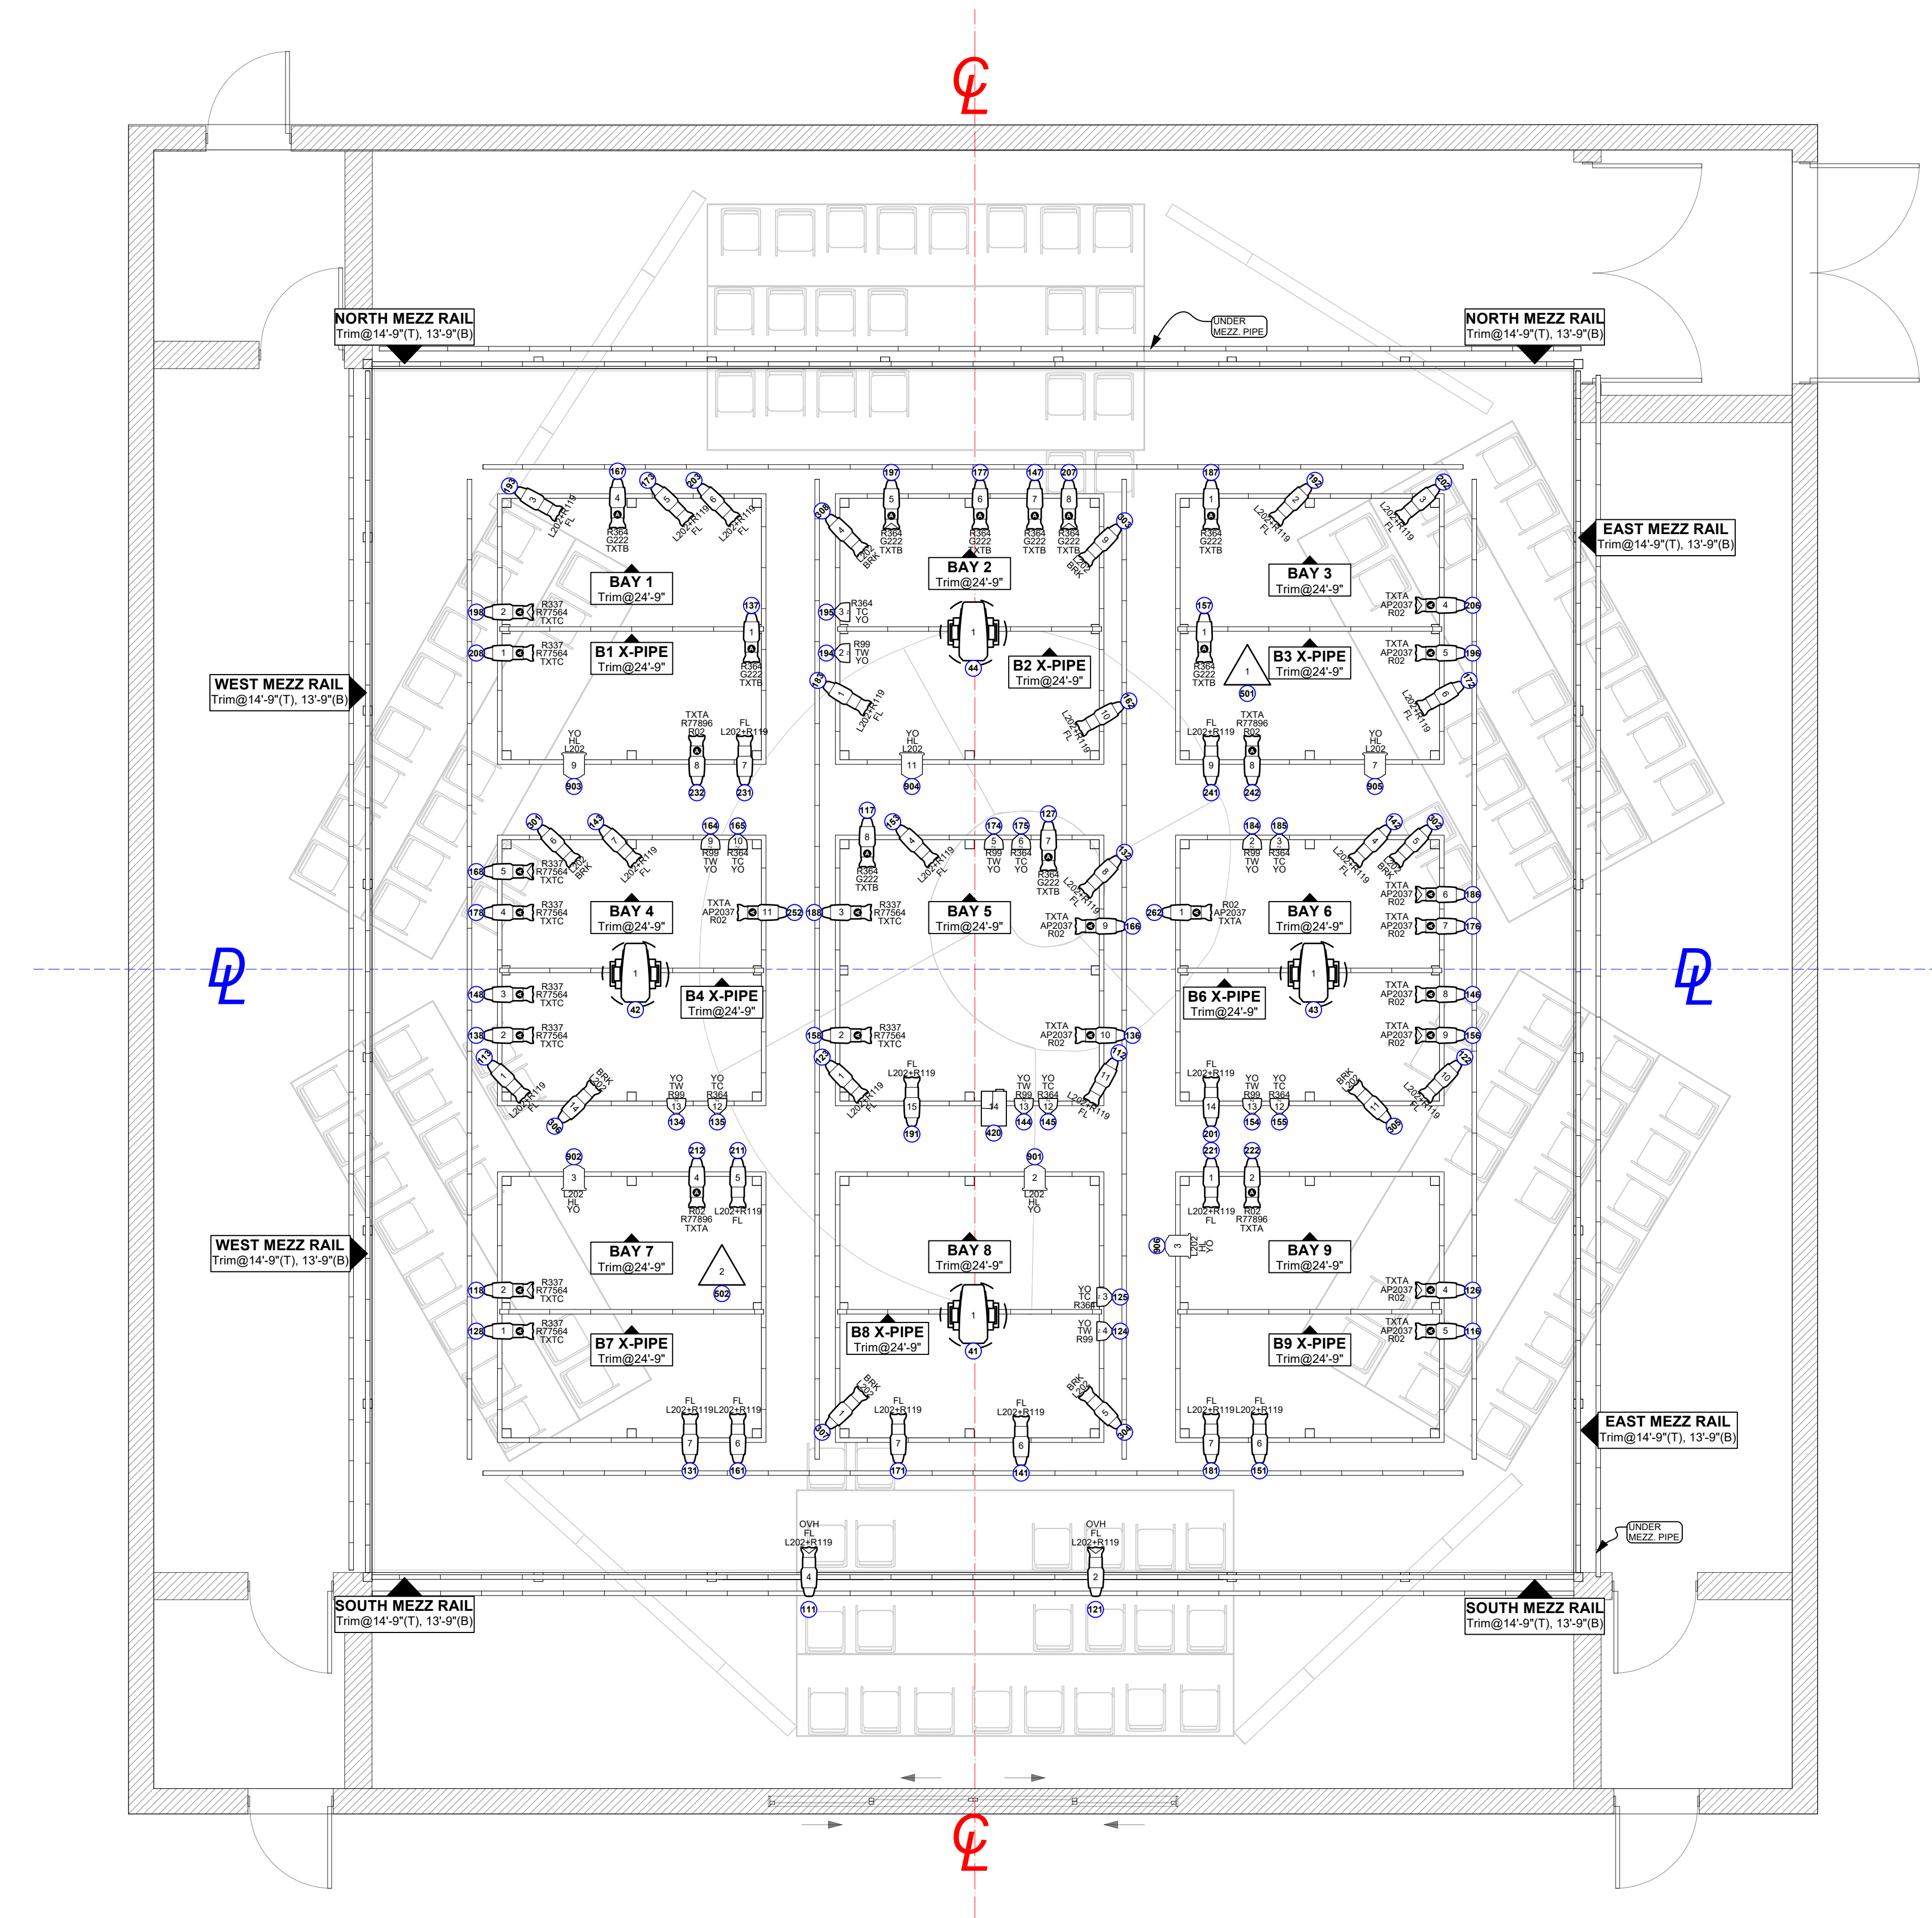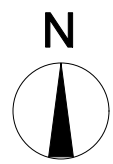

Color Summary

Color	Size	Count
L202+R119	6.25"	34
R337	6.25"	14
L707	6.25"	4
R364	7.5"	14
R99	7.5"	14
R02	6.25"	16
R364	6.25"	10
L202	10in	6
L202	6.25"	8

GOBO TEXTURES:

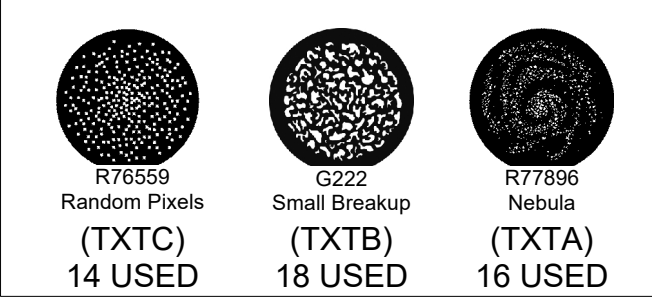

FIXTURE MODES:

1. Rosco Miro Cube - 16Bit 8CH
2. SL BAR 640 - RGBW 8Bit 6Grp 30CH
3. SL BAR 660 - RGBW 8Bit 9Grp 42CH
4. PRACTICALS (CHANDELIERS) - TBD
5. SolaPix 19 - Base Pan 630 21CH
6. SolaTheater - 47CH
7. Radiance Hazer - 2CH

NOTES:

1. ALL UNITS ARE SPACED 18" APART UNLESS NOTED.
2. UNITS LABELED OVH ARE TO BE OVERHUNG OR WITH THE YOKE VERTICAL.
3. UNITS LABELED YO SHOULD BE YOKED OUT OR WITH THE YOKE AT 90 DEG.
4. TICK MARKS ON LIGHTING POSITIONS ARE AT 18".
5. HAVE R132, R119, AND R114 AVAILABLE AT FOCUS IN 6" AND 7.5" CUTS
6. HAVE EXTRA 6", 7.5" TOP HATS, 7.5" BARN DOORS AVAILABLE AT FOCUS.
7. BENCH FOCUS AND CLEAN LENS FOR ALL THE ERS FIXTURE DURING PREP.
8. ANY VISIBLE CABLE RUNS MUST BE DRESSED.
9. THE FINAL PLACEMENT OF THE BOOMS AND HAZER WILL BE DETERMINED ON FOCUS.
10. SEE LD FOR SET POSITION AND CONSULT TD FOR HANGING.
11. FINAL COLOR AND GOBO MAY CHANGE - DEPENDS ON IN HOUSE INVENTORY AND AVAILABILITY FROM SUPPLIERS, CHECK WITH LD FOR SUBS.

DISCLAIMERS:

THIS DRAWING REPRESENTS VISUAL CONCEPTS AND LIGHTING FIXTURE PLACEMENT ONLY.

THE DESIGNER ASSUMES NO RESPONSIBILITY FOR ELECTRICAL OR STRUCTURAL APPROPRIATENESS, OR IMPROPER INSTALLATION.

ALL MATERIALS AND CONSTRUCTION TECHNIQUES MUST COMPLY WITH THE MOST RIGOROUS FEDERAL AND LOCAL CODES INCLUDING: FIRE, SAFETY, STRUCTURAL, AND ELECTRICAL. THIS DRAWING IS PREPARED FOR ELECTRICIANS TO UNDERSTAND THE PLACEMENT OF LIGHTING FIXTURES ONLY AND SHOULD NOT BE USED AS THE ONLY INFORMATION TO LOCATE OR INSTALL SCENERY.



Instrument Key

Symbol	Description	Count
	ETC Source 4 36deg @575 W	63
	ETC Source 4 50deg @575 W	31
	ETC Source 4 PARNet @575 W	37
	Altman 8in Fresnel @1000 W	6
LED		
	Rosco Miro Cube 2 4CA @50 W	4
	SL BAR 640 Hang @500 W	30
	SL BAR 660 Hang @750 W	8
	USITT Practical @TBD	2
Movers		
	High End SolaPix 19 @1000 W	6
	High End Systems SolaTheater @750W	7
Atmospherics		
	UltratecFX Radiance Hazer @500 W	1
Accessories		
	S4A Template Holder	41
Typical Insrument Key		
	Purpose Gobo 1	
	Unit Number	
	Channel	

F.PUNK JUNKIES

Plate Name: **CATWALK PLOT** Version: **1.7**


Lighting Designer: Jonathan Leatherman	UF Black Box Theater
Director : Ryan Hope Travis	Date: 2/24/2026
ALD:	Scale: 1/4"=1'
Production Electrician: Jack Coody	
Scenic Designer: Babatunde Adebisi	
Costume Designer: Abby Lawson and Amber Law	
Sound Designer: Sophia Fuentes	
Stage Manager: Sophie Torri	

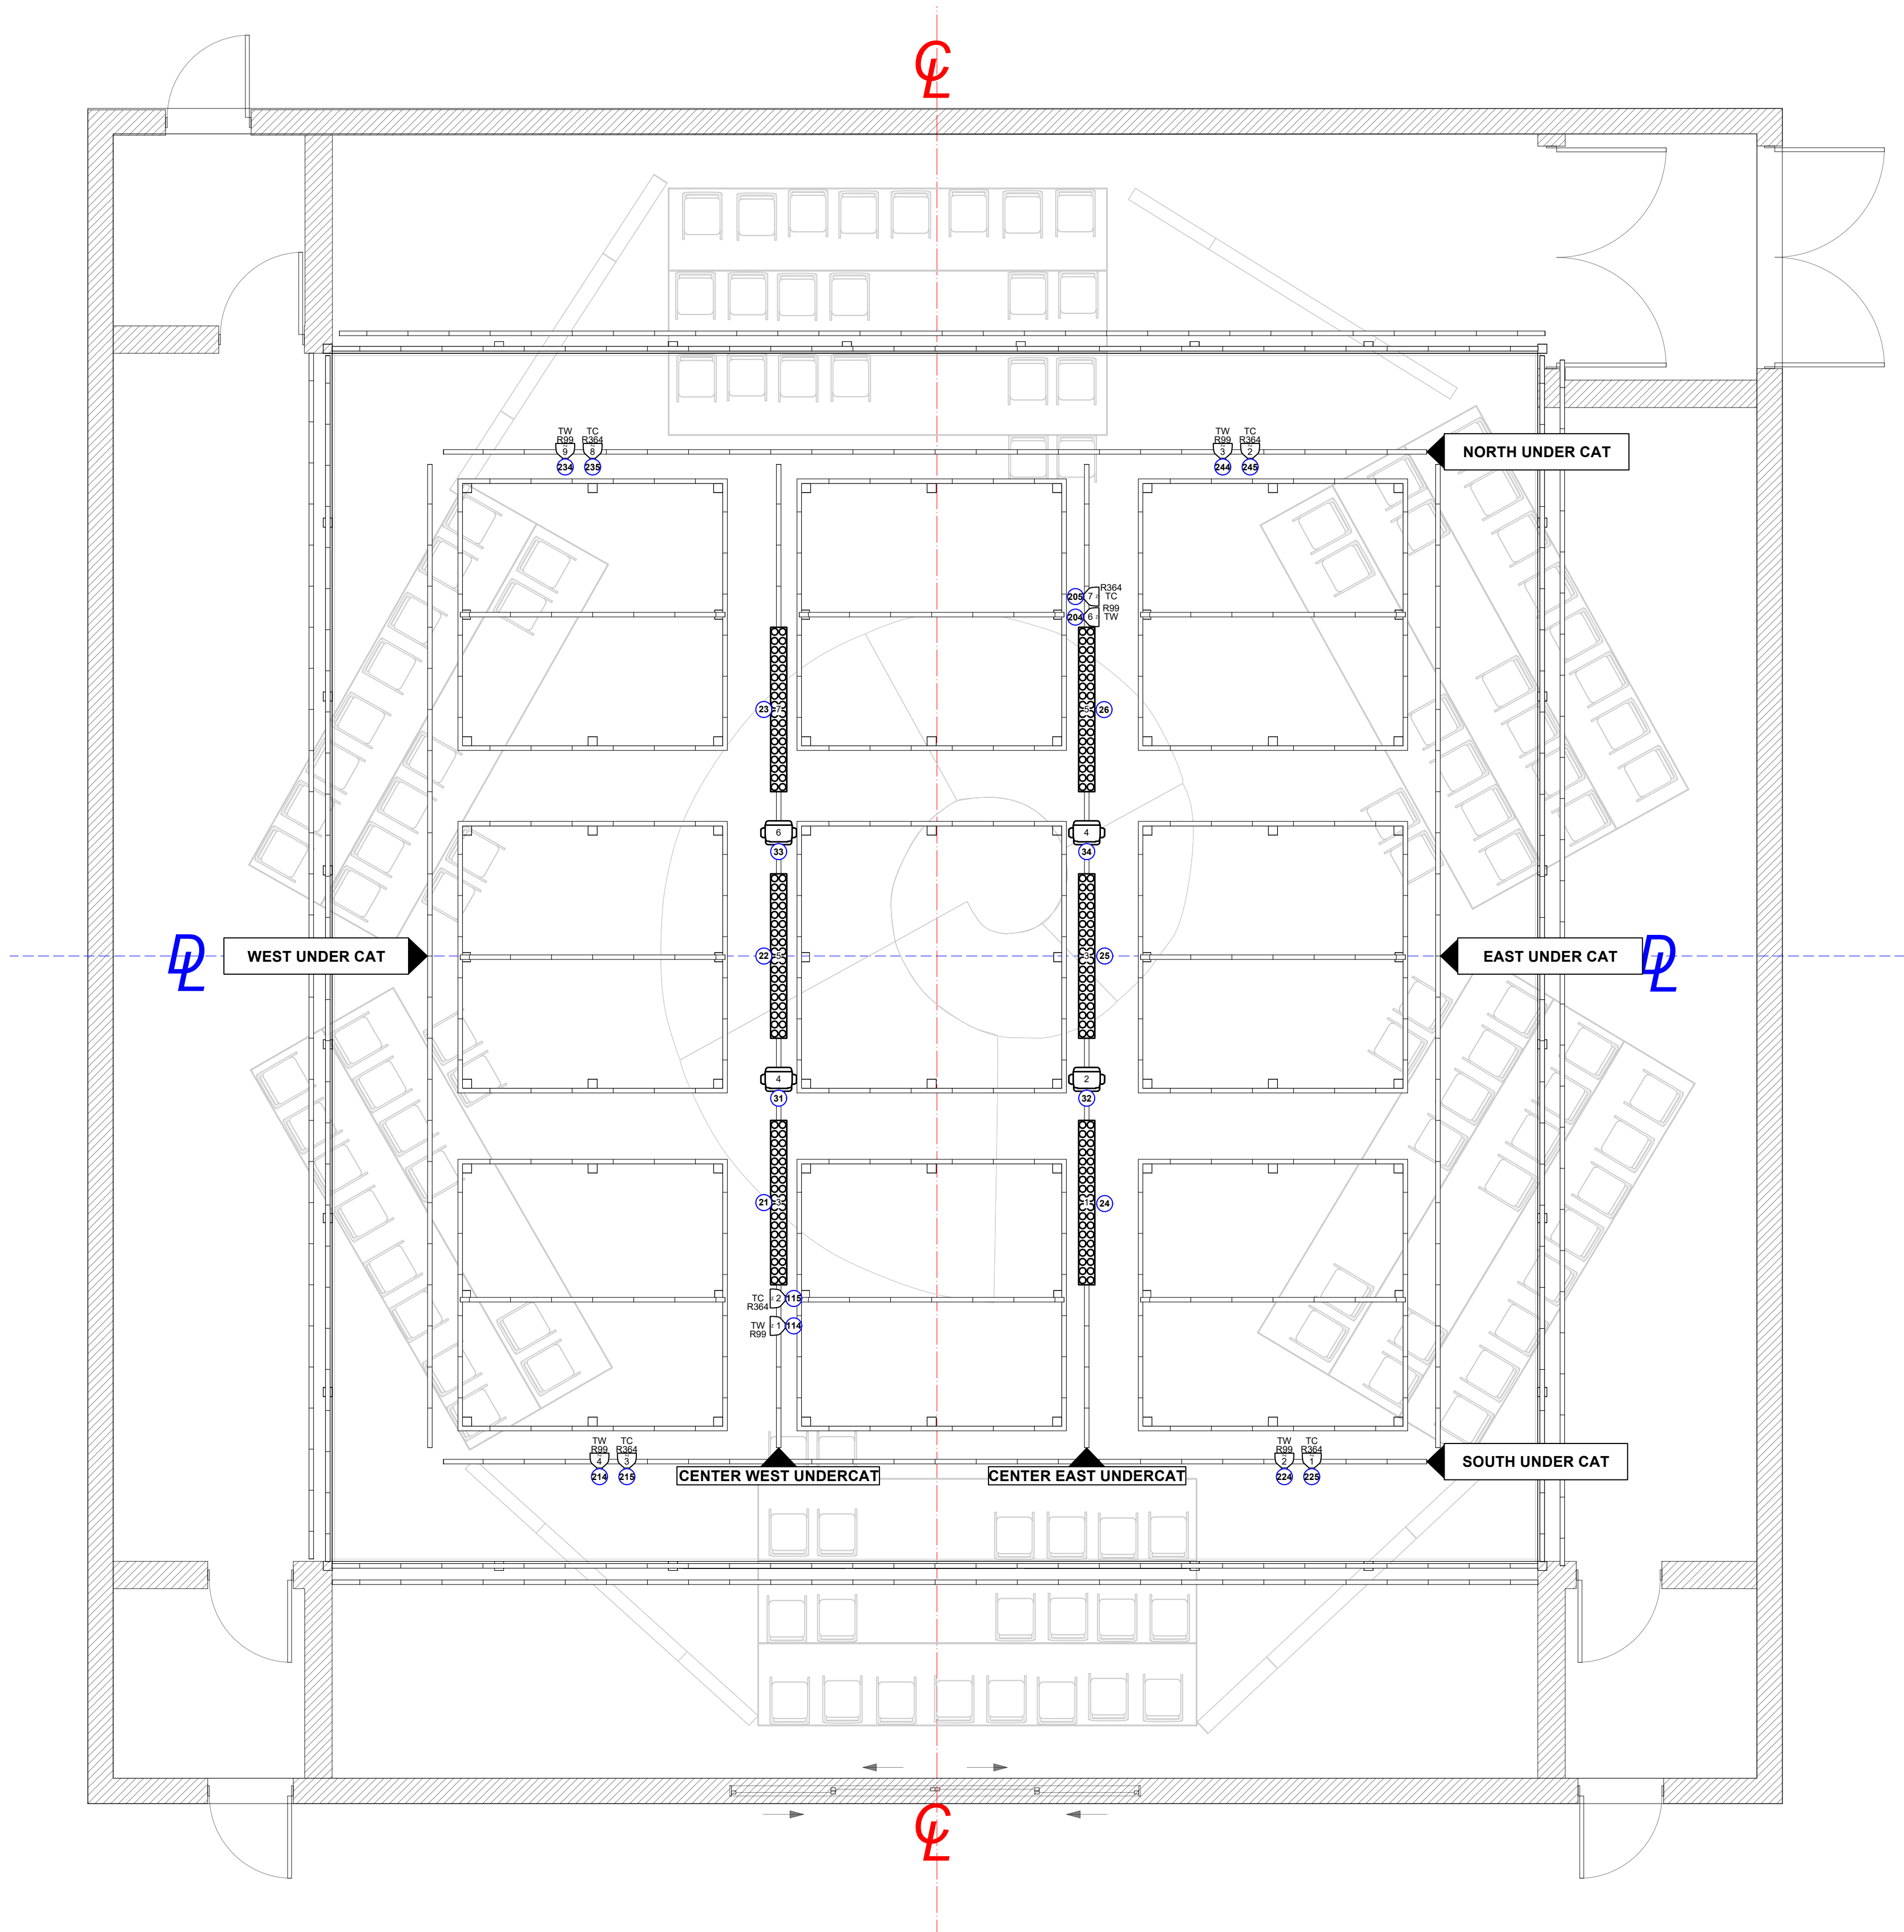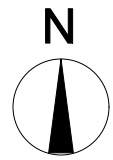

Color Summary

Color	Size	Count
L202+R119	6.25"	34
R337	6.25"	14
L707	6.25"	4
R364	7.5"	14
R99	7.5"	14
R02	6.25"	16
R364	6.25"	10
L202	10in	6
L202	6.25"	8

GOBO TEXTURES:

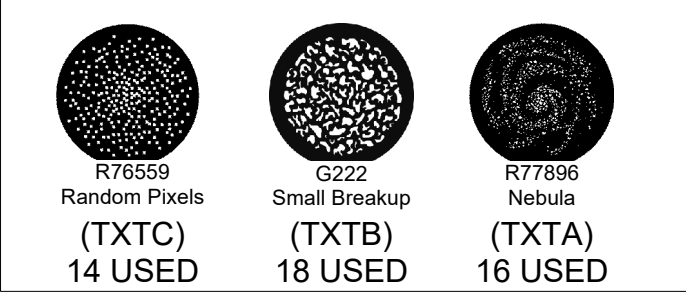

FIXTURE MODES:

- Rosco Miro Cube - 16Bit 8CH
- SL BAR 640 - RGBW 8Bit 6Grp 30CH
- SL BAR 660 - RGBW 8Bit 9Grp 42CH
- PRACTICALS (CHANDELIERS) - TBD
- SolaPix 19 - Base Pan 630 21CH
- SolaTheater - 47CH
- Radiance Hazer - 2CH

NOTES:

- ALL UNITS ARE SPACED 18" APART UNLESS NOTED.
- UNITS LABELED OVH ARE TO BE OVERHUNG OR WITH THE YOKE VERTICAL.
- UNITIS LABELED YO SHOULD BE YOKED OUT OR WITH THE YOKE AT 90 DEG.
- TICK MARKS ON LIGHTING POSITIONS ARE AT 18".
- HAVE R132, R119, AND R114 AVAILABLE AT FOCUS IN 6" AND 7.5" CUTS
- HAVE EXTRA 6", 7.5" TOP HATS, 7.5" BARN DOORS AVAILABLE AT FOCUS.
- BENCH FOCUS AND CLEAN LENS FOR ALL THE ERS FIXTURE DURING PREP.
- ANY VISIBLE CABLE RUNS MUST BE DRESSED.
- THE FINAL PLACEMENT OF THE BOOMS AND HAZER WILL BE DETERMINED ON FOCUS.
- SEE LD FOR SET POSITION AND CONSULT TD FOR HANGING.
- FINAL COLOR AND GOBO MAY CHANGE - DEPENDS ON IN HOUSE INVENTORY AND AVAILABILITY FROM SUPPLIERS, CHECK WITH LD FOR SUBS.

DISCLAIMERS:

THIS DRAWING REPRESENTS VISUAL CONCEPTS AND LIGHTING FIXTURE PLACEMENT ONLY.

THE DESIGNER ASSUMES NO RESPONSIBILITY FOR ELECTRICAL OR STRUCTURAL APPROPRIATENESS, OR IMPROPER INSTALLATION.

ALL MATERIALS AND CONSTRUCTION TECHNIQUES MUST COMPLY WITH THE MOST RIGOROUS FEDERAL AND LOCAL CODES INCLUDING: FIRE, SAFETY, STRUCTURAL, AND ELECTRICAL. THIS DRAWING IS PREPARED FOR ELECTRICIANS TO UNDERSTAND THE PLACEMENT OF LIGHTING FIXTURES ONLY AND SHOULD NOT BE USED AS THE ONLY INFORMATION TO LOCATE OR INSTALL SCENERY.

Instrument Key

Symbol	Description	Count
	ETC Source 4 36deg @575 W	63
	ETC Source 4 50deg @575 W	31
	ETC Source 4 PARNel @575 W	37
	Altman 8in Fresnel @1000 W	6
LED		
	Rosco Miro Cube 2 4CA @50 W	4
	SL BAR 640 Hang @500 W	30
	SL BAR 660 Hang @750 W	8
	USITT Practical @TBD	2
Movers		
	High End SolaPix 19 @1000 W	6
	High End Systems SolaTheater @750W	7
Atmospherics		
	UltratecFX Radiance Hazer @500 W	1
Accessories		
	S4A Template Holder	41
Typical Insrument Key		
	Purpose Gobo 1 055	
	Unit Number	
	Channel	

F.PUNK JUNKIES

Plate Name: **UNDERCAT PLOT** Version: **1.7**

Lighting Designer: Jonathan Leatherman	UF Black Box Theater
Director : Ryan Hope Travis	Date: 2/24/2026
ALD:	Scale: 1/4"=1'

Production Electrician: Jack Coody

Scenic Designer: Babatunde Adebisi

Costume Designer: Abby Lawson and Amber Law



Sound Designer: Sophia Fuentes

Stage Manager: Sophie Torri

THEATRE + DANCE UF

JPL


3 OF 5

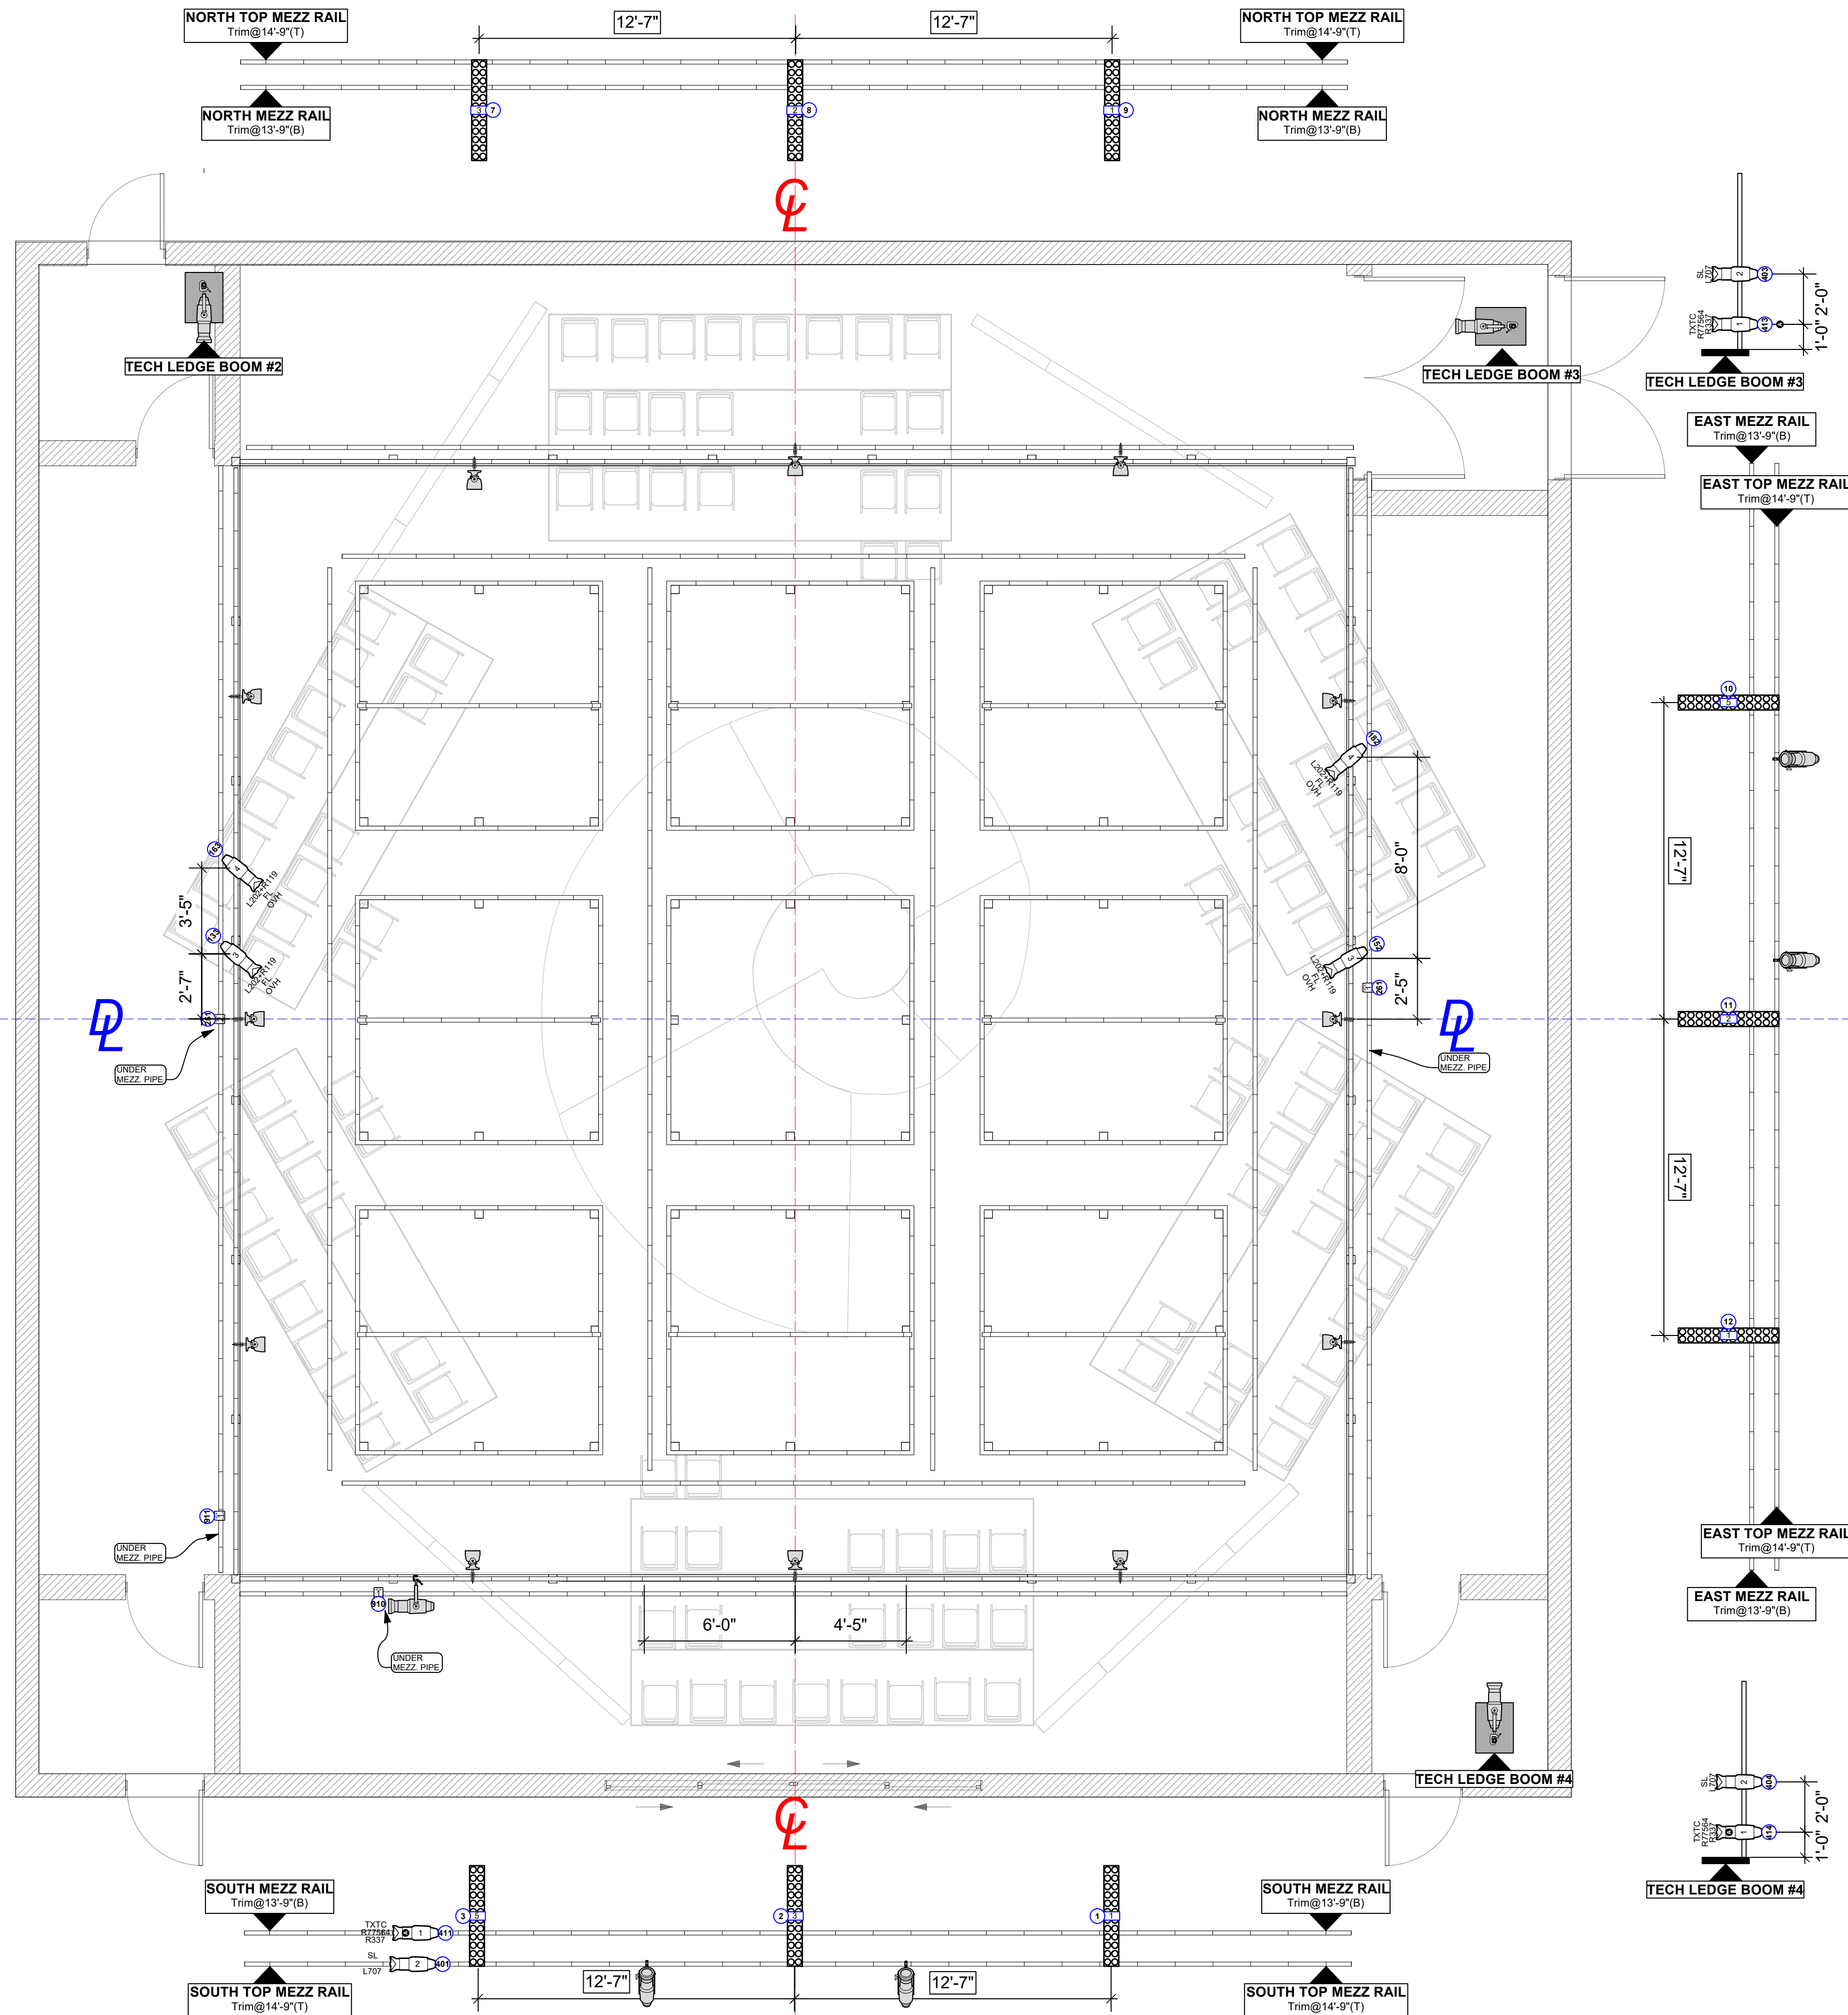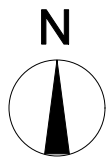


Color Summary

Color	Size	Count
L202+R119	6.25"	34
R337	6.25"	14
L707	6.25"	4
R364	7.5"	14
R99	7.5"	14
R02	6.25"	16
R364	6.25"	10
L202	10in	6
L202	6.25"	8

GOBO TEXTURES:

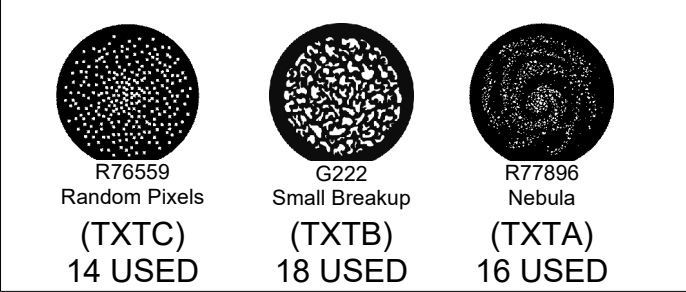

EXAMPLE OF "OVH" HANG

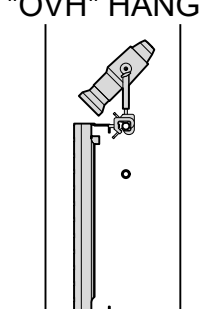

EXAMPLE OF SL 640 HANG



FIXTURE MODES:

1. Rosco Miro Cube - 16Bit 8CH
2. SL BAR 640 - RGBW 8Bit 6Grp 30CH
3. SL BAR 660 - RGBW 8Bit 9Grp 42CH
4. PRACTICALS (CHANDELIERS) - TBD
5. SolaPix 19 - Base Pan 630 21CH
6. SolaTheater - 47CH
7. Radiance Hazer - 2CH

NOTES:

1. ALL UNITS ARE SPACED 18" APART UNLESS NOTED.
2. UNITS LABELED OVH ARE TO BE OVERHUNG OR WITH THE YOKE VERTICAL.
3. UNITS LABELED YO SHOULD BE YOKED OUT OR WITH THE YOKE AT 90 DEG.
4. TICK MARKS ON LIGHTING POSITIONS ARE AT 18".
5. HAVE R132, R119, AND R114 AVAILABLE AT FOCUS IN 6" AND 7.5" CUTS
6. HAVE EXTRA 6", 7.5" TOP HATS, 7.5" BARN DOORS AVAILABLE AT FOCUS.
7. BENCH FOCUS AND CLEAN LENS FOR ALL THE ERS FIXTURE DURING PREP.
8. ANY VISIBLE CABLE RUNS MUST BE DRESSED.
9. THE FINAL PLACEMENT OF THE BOOMS AND HAZER WILL BE DETERMINED ON FOCUS.
10. SEE LD FOR SET POSITION AND CONSULT TD FOR HANGING.
11. FINAL COLOR AND GOBO MAY CHANGE - DEPENDS ON IN HOUSE INVENTORY AND AVAILABILITY FROM SUPPLIERS, CHECK WITH LD FOR SUBS.

DISCLAIMERS:

THIS DRAWING REPRESENTS VISUAL CONCEPTS AND LIGHTING FIXTURE PLACEMENT ONLY.

THE DESIGNER ASSUMES NO RESPONSIBILITY FOR ELECTRICAL OR STRUCTURAL APPROPRIATENESS, OR IMPROPER INSTALLATION.

ALL MATERIALS AND CONSTRUCTION TECHNIQUES MUST COMPLY WITH THE MOST RIGOROUS FEDERAL AND LOCAL CODES INCLUDING: FIRE, SAFETY, STRUCTURAL, AND ELECTRICAL. THIS DRAWING IS PREPARED FOR ELECTRICIANS TO UNDERSTAND THE PLACEMENT OF LIGHTING FIXTURES ONLY AND SHOULD NOT BE USED AS THE ONLY INFORMATION TO LOCATE OR INSTALL SCENERY.

Instrument Key

Symbol	Description	Count
	ETC Source 4 36deg @575 W	63
	ETC Source 4 50deg @575 W	31
	ETC Source 4 PARNet @575 W	37
	Altman 8in Fresnel @1000 W	6
LED		
	Rosco Miro Cube 2 4CA @50 W	4
	SL BAR 640 Hang @500 W	30
	SL BAR 660 Hang @750 W	8
	USITT Practical @TBD	2
Movers		
	High End SolaPix 19 @1000 W	6
	High End Systems SolaTheater @750W	7
Atmospherics		
	UltratecFX Radiance Hazer @500 W	1
Accessories		
	S4A Template Holder	41
Typical Insrtument Key		
	Purpose Gobo 1	
	Unit Number	
	Channel	

F.PUNK JUNKIES

Plate Name: **MEZ PLOT** Version: **1.7**

Lighting Designer: Jonathan Leatherman	UF Black Box Theater
Director : Ryan Hope Travis	Date: 2/24/2026
ALD:	Scale: 1/4"=1'

Production Electrician: Jack Coody

Scenic Designer: Babatunde Adebisi

Costume Designer: Abby Lawson and Amber Law

Sound Designer: Sophia Fuentes




Stage Manager: Sophie Torri

THEATRE + DANCE

UF

JPL



4 OF 5

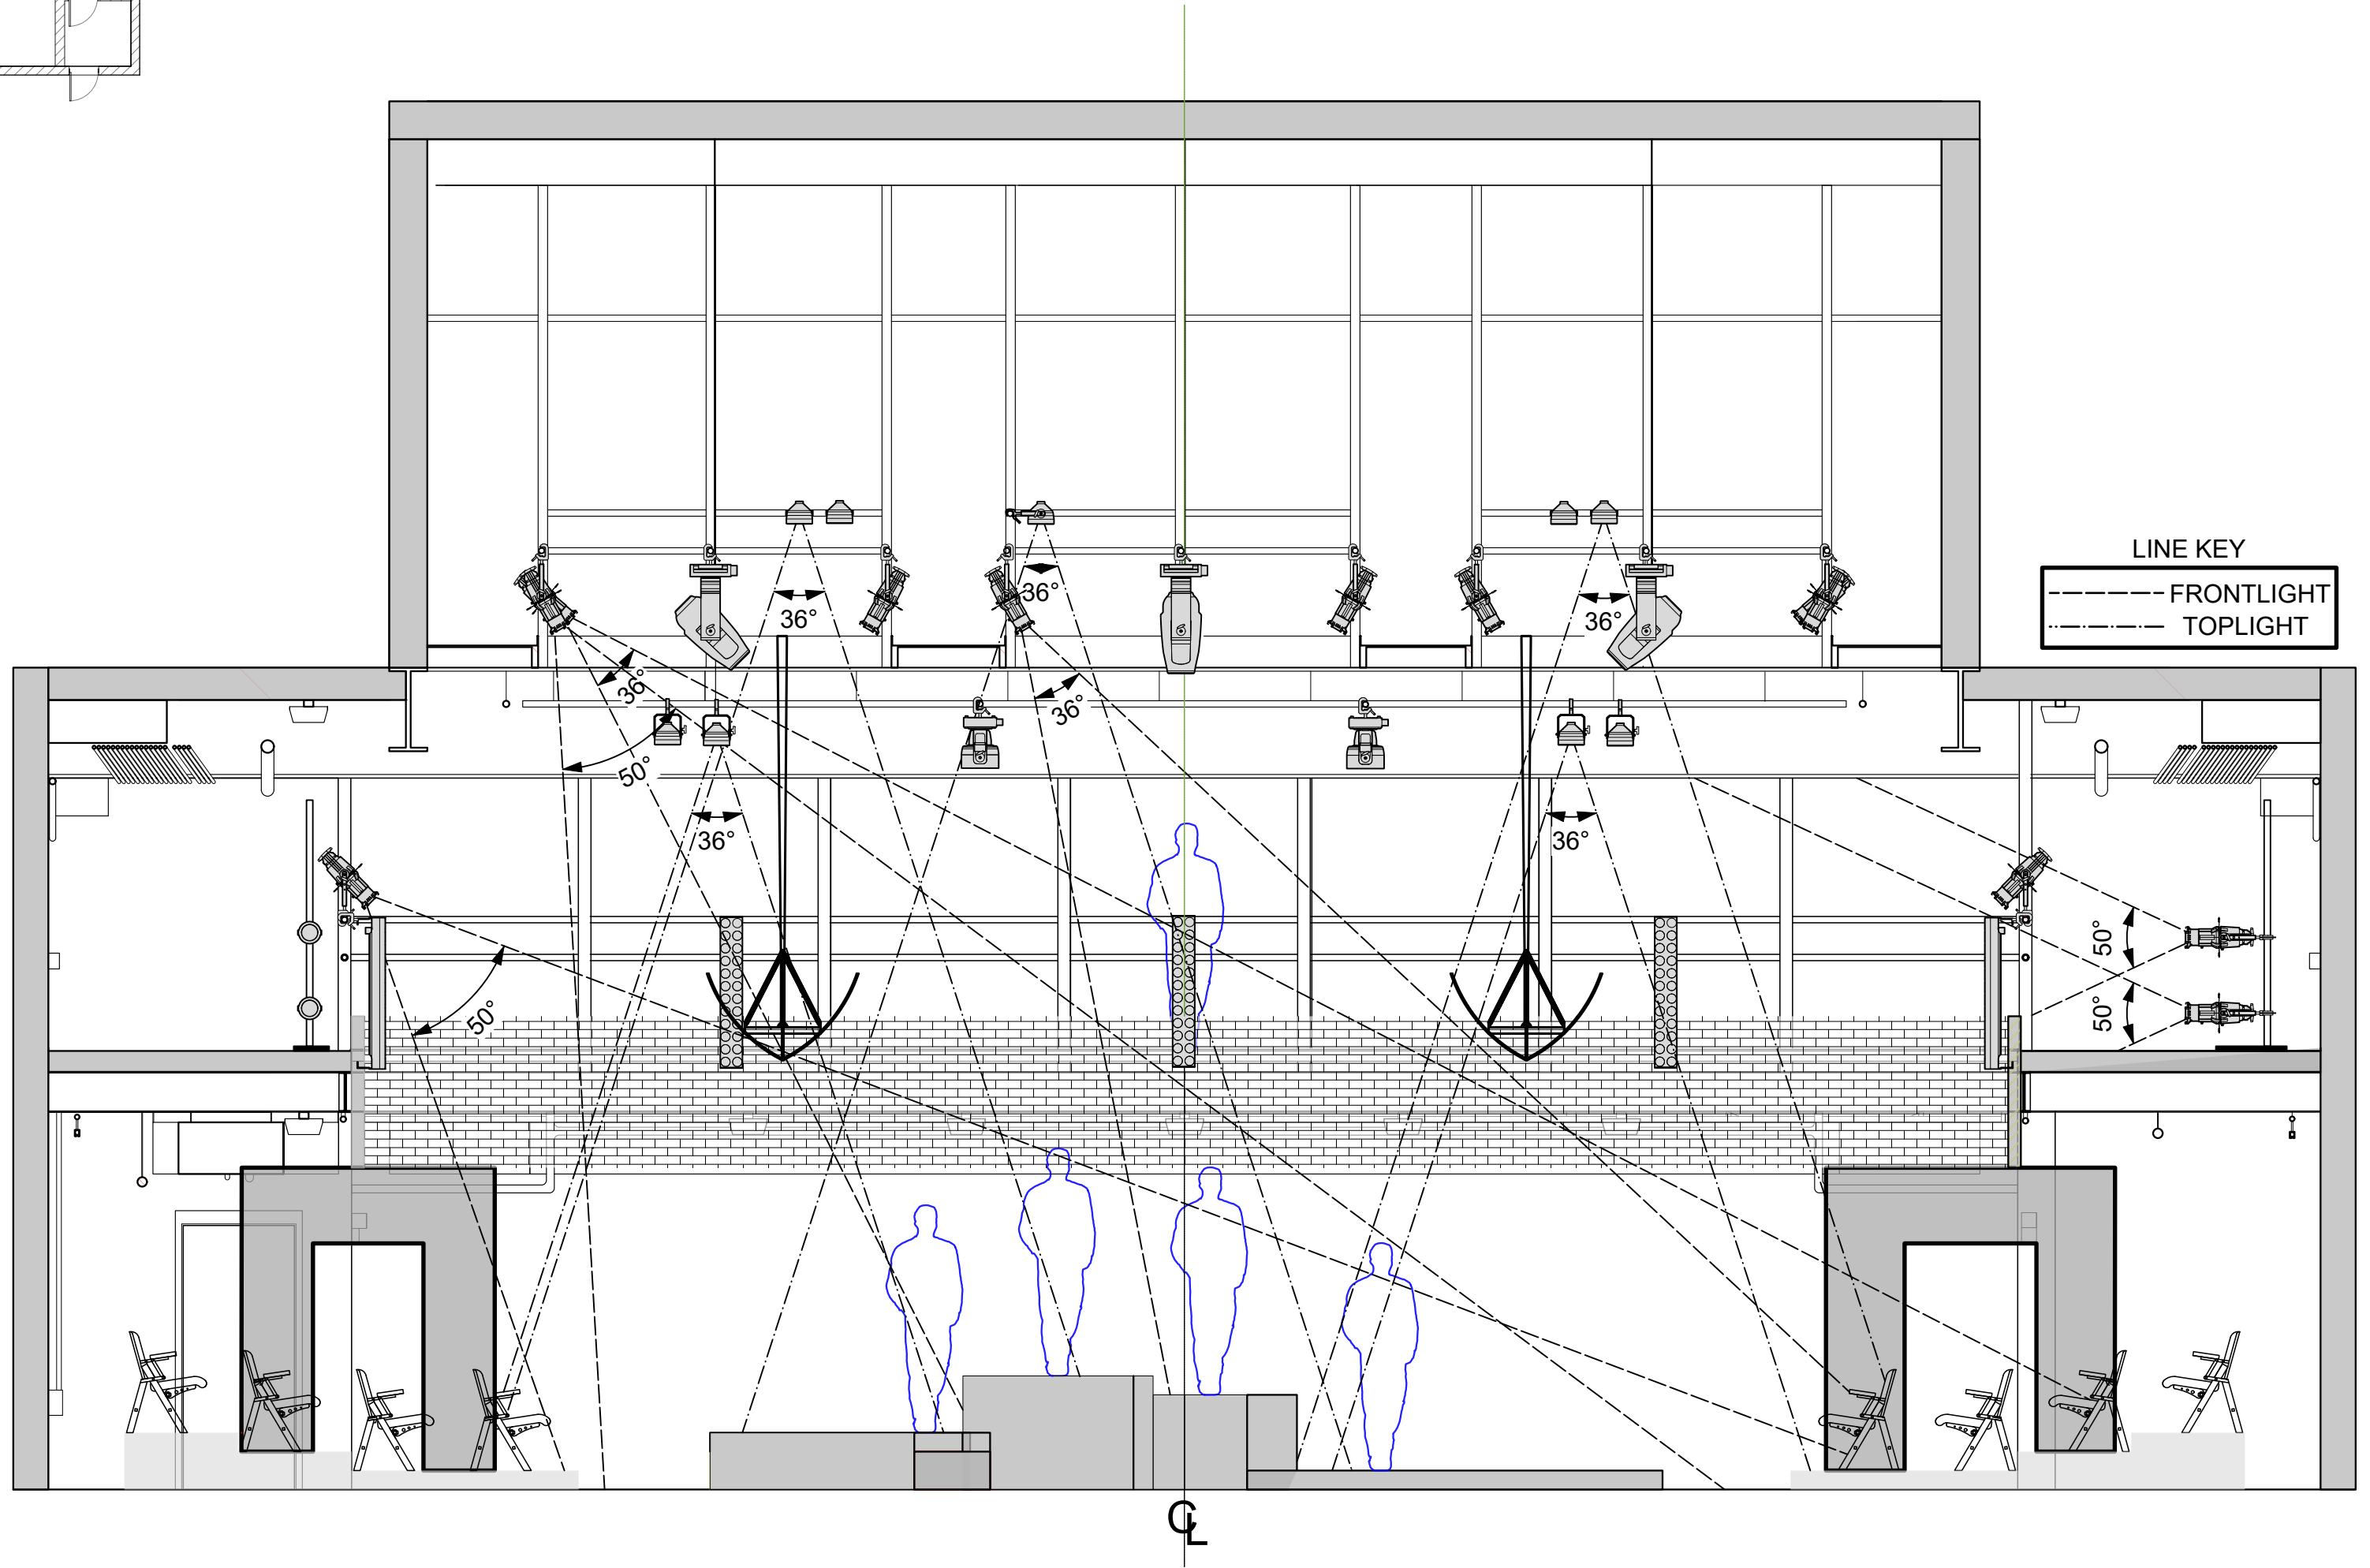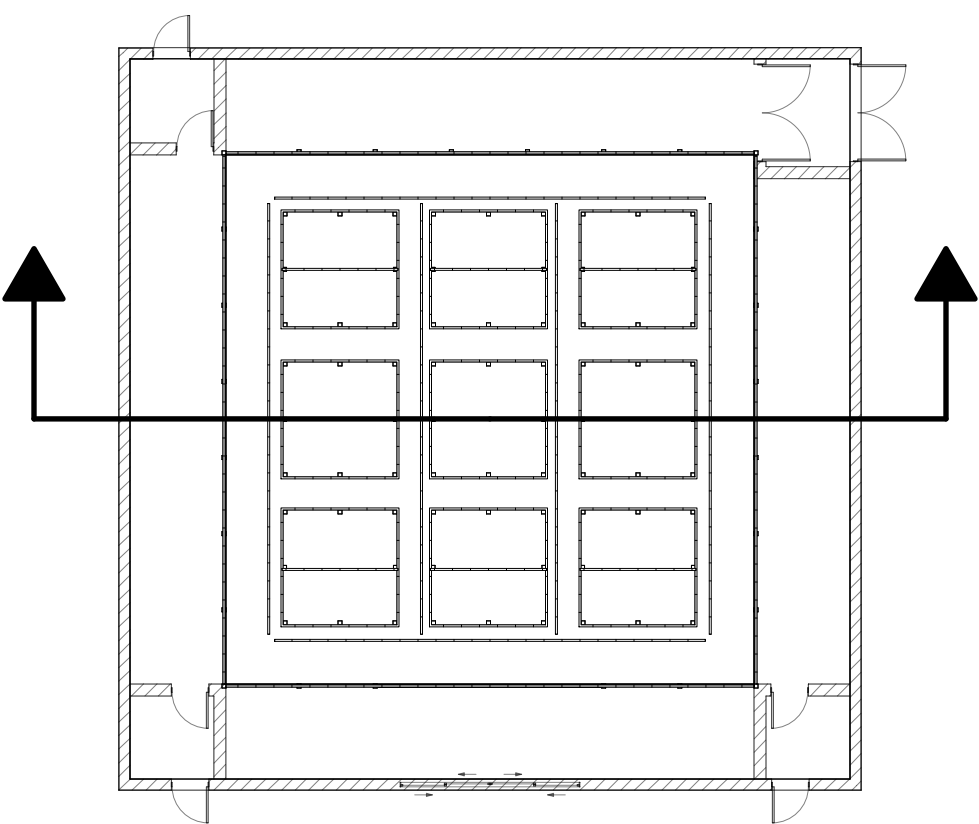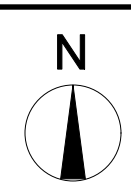

Color Summary

Color	Size	Count
L202+R119	6.25"	34
R337	6.25"	14
L707	6.25"	4
R364	7.5"	14
R99	7.5"	14
R02	6.25"	16
R364	6.25"	10
L202	10in	6
L202	6.25"	8

GOBO TEXTURES:

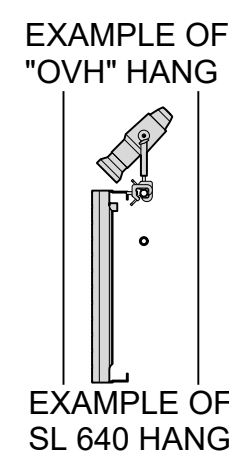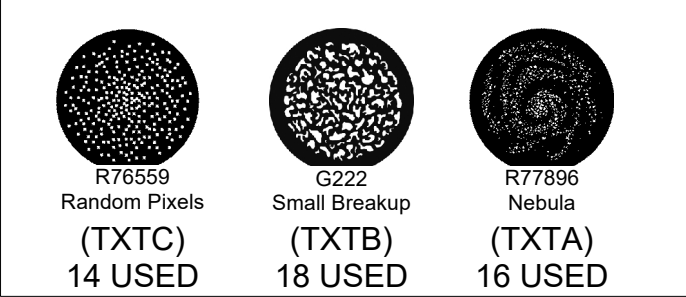

- FIXTURE MODES:**
1. Rosco Miro Cube - 16Bit 8CH
 2. SL BAR 640 - RGBW 8Bit 6Grp 30CH
 3. SL BAR 660 - RGBW 8Bit 9Grp 42CH
 4. PRACTICALS (CHANDELIERS) - TBD
 5. SolaPix 19 - Base Pan 630 21CH
 6. SolaTheater - 47CH
 7. Radiance Hazer - 2CH

NOTES:

1. ALL UNITS ARE SPACED 18" APART UNLESS NOTED.
2. UNITS LABELED OVH ARE TO BE OVERHUNG OR WITH THE YOKE VERTICAL.
3. UNITS LABELED YO SHOULD BE YOKED OUT OR WITH THE YOKE AT 90 DEG.
4. TICK MARKS ON LIGHTING POSITIONS ARE AT 18".
5. HAVE R132, R119, AND R114 AVAILABLE AT FOCUS IN 6" AND 7.5" CUTS
6. HAVE EXTRA 6", 7.5" TOP HATS, 7.5" BARN DOORS AVAILABLE AT FOCUS.
7. BENCH FOCUS AND CLEAN LENS FOR ALL THE ERS FIXTURE DURING PREP.
8. ANY VISIBLE CABLE RUNS MUST BE DRESSED.
9. THE FINAL PLACEMENT OF THE BOOMS AND HAZER WILL BE DETERMINED ON FOCUS.
10. SEE LD FOR SET POSITION AND CONSULT TD FOR HANGING.
11. FINAL COLOR AND GOBO MAY CHANGE - DEPENDS ON IN HOUSE INVENTORY AND AVAILABILITY FROM SUPPLIERS, CHECK WITH LD FOR SUBS.

DISCLAIMERS:

THIS DRAWING REPRESENTS VISUAL CONCEPTS AND LIGHTING FIXTURE PLACEMENT ONLY.

THE DESIGNER ASSUMES NO RESPONSIBILITY FOR ELECTRICAL OR STRUCTURAL APPROPRIATENESS, OR IMPROPER INSTALLATION.

ALL MATERIALS AND CONSTRUCTION TECHNIQUES MUST COMPLY WITH THE MOST RIGOROUS FEDERAL AND LOCAL CODES INCLUDING: FIRE, SAFETY, STRUCTURAL, AND ELECTRICAL. THIS DRAWING IS PREPARED FOR ELECTRICIANS TO UNDERSTAND THE PLACEMENT OF LIGHTING FIXTURES ONLY AND SHOULD NOT BE USED AS THE ONLY INFORMATION TO LOCATE OR INSTALL SCENERY.

Instrument Key

Symbol	Description	Count
	ETC Source 4 36deg @575 W	63
	ETC Source 4 50deg @575 W	31
	ETC Source 4 PARnel @575 W	37
	Altman 8in Fresnel @1000 W	6
LED		
	Rosco Miro Cube 2 4CA @50 W	4
	SL BAR 640 Hang @500 W	30
	SL BAR 660 Hang @750 W	8
	USITT Practical @TBD	2
Movers		
	High End SolaPix 19 @1000 W	6
	High End Systems SolaTheater @750W	7
Atmospherics		
	UltratecFX Radiance Hazer @500 W	1
Accessories		
	S4A Template Holder	41
Typical Insrtument Key		
	Purpose Gobo 1 6Bit 8CH	1

FUNK JUNKIES

Plate Name: **SECTION FACING NORTH** Version: **1.7**

Lighting Designer: Jonathan Leatherman	UF Black Box Theater
Director : Ryan Hope Travis	Date: 2/24/2026
ALD:	Scale: 1/4"=1'

Production Electrician: Jack Coody

Scenic Designer: Babatunde Adebisi

Costume Designer: Abby Lawson and Amber Law

Sound Designer: Sophia Fuentes

Stage Manager: Sophie Torri

THEATRE + DANCE UF

JPL

5 OF 5